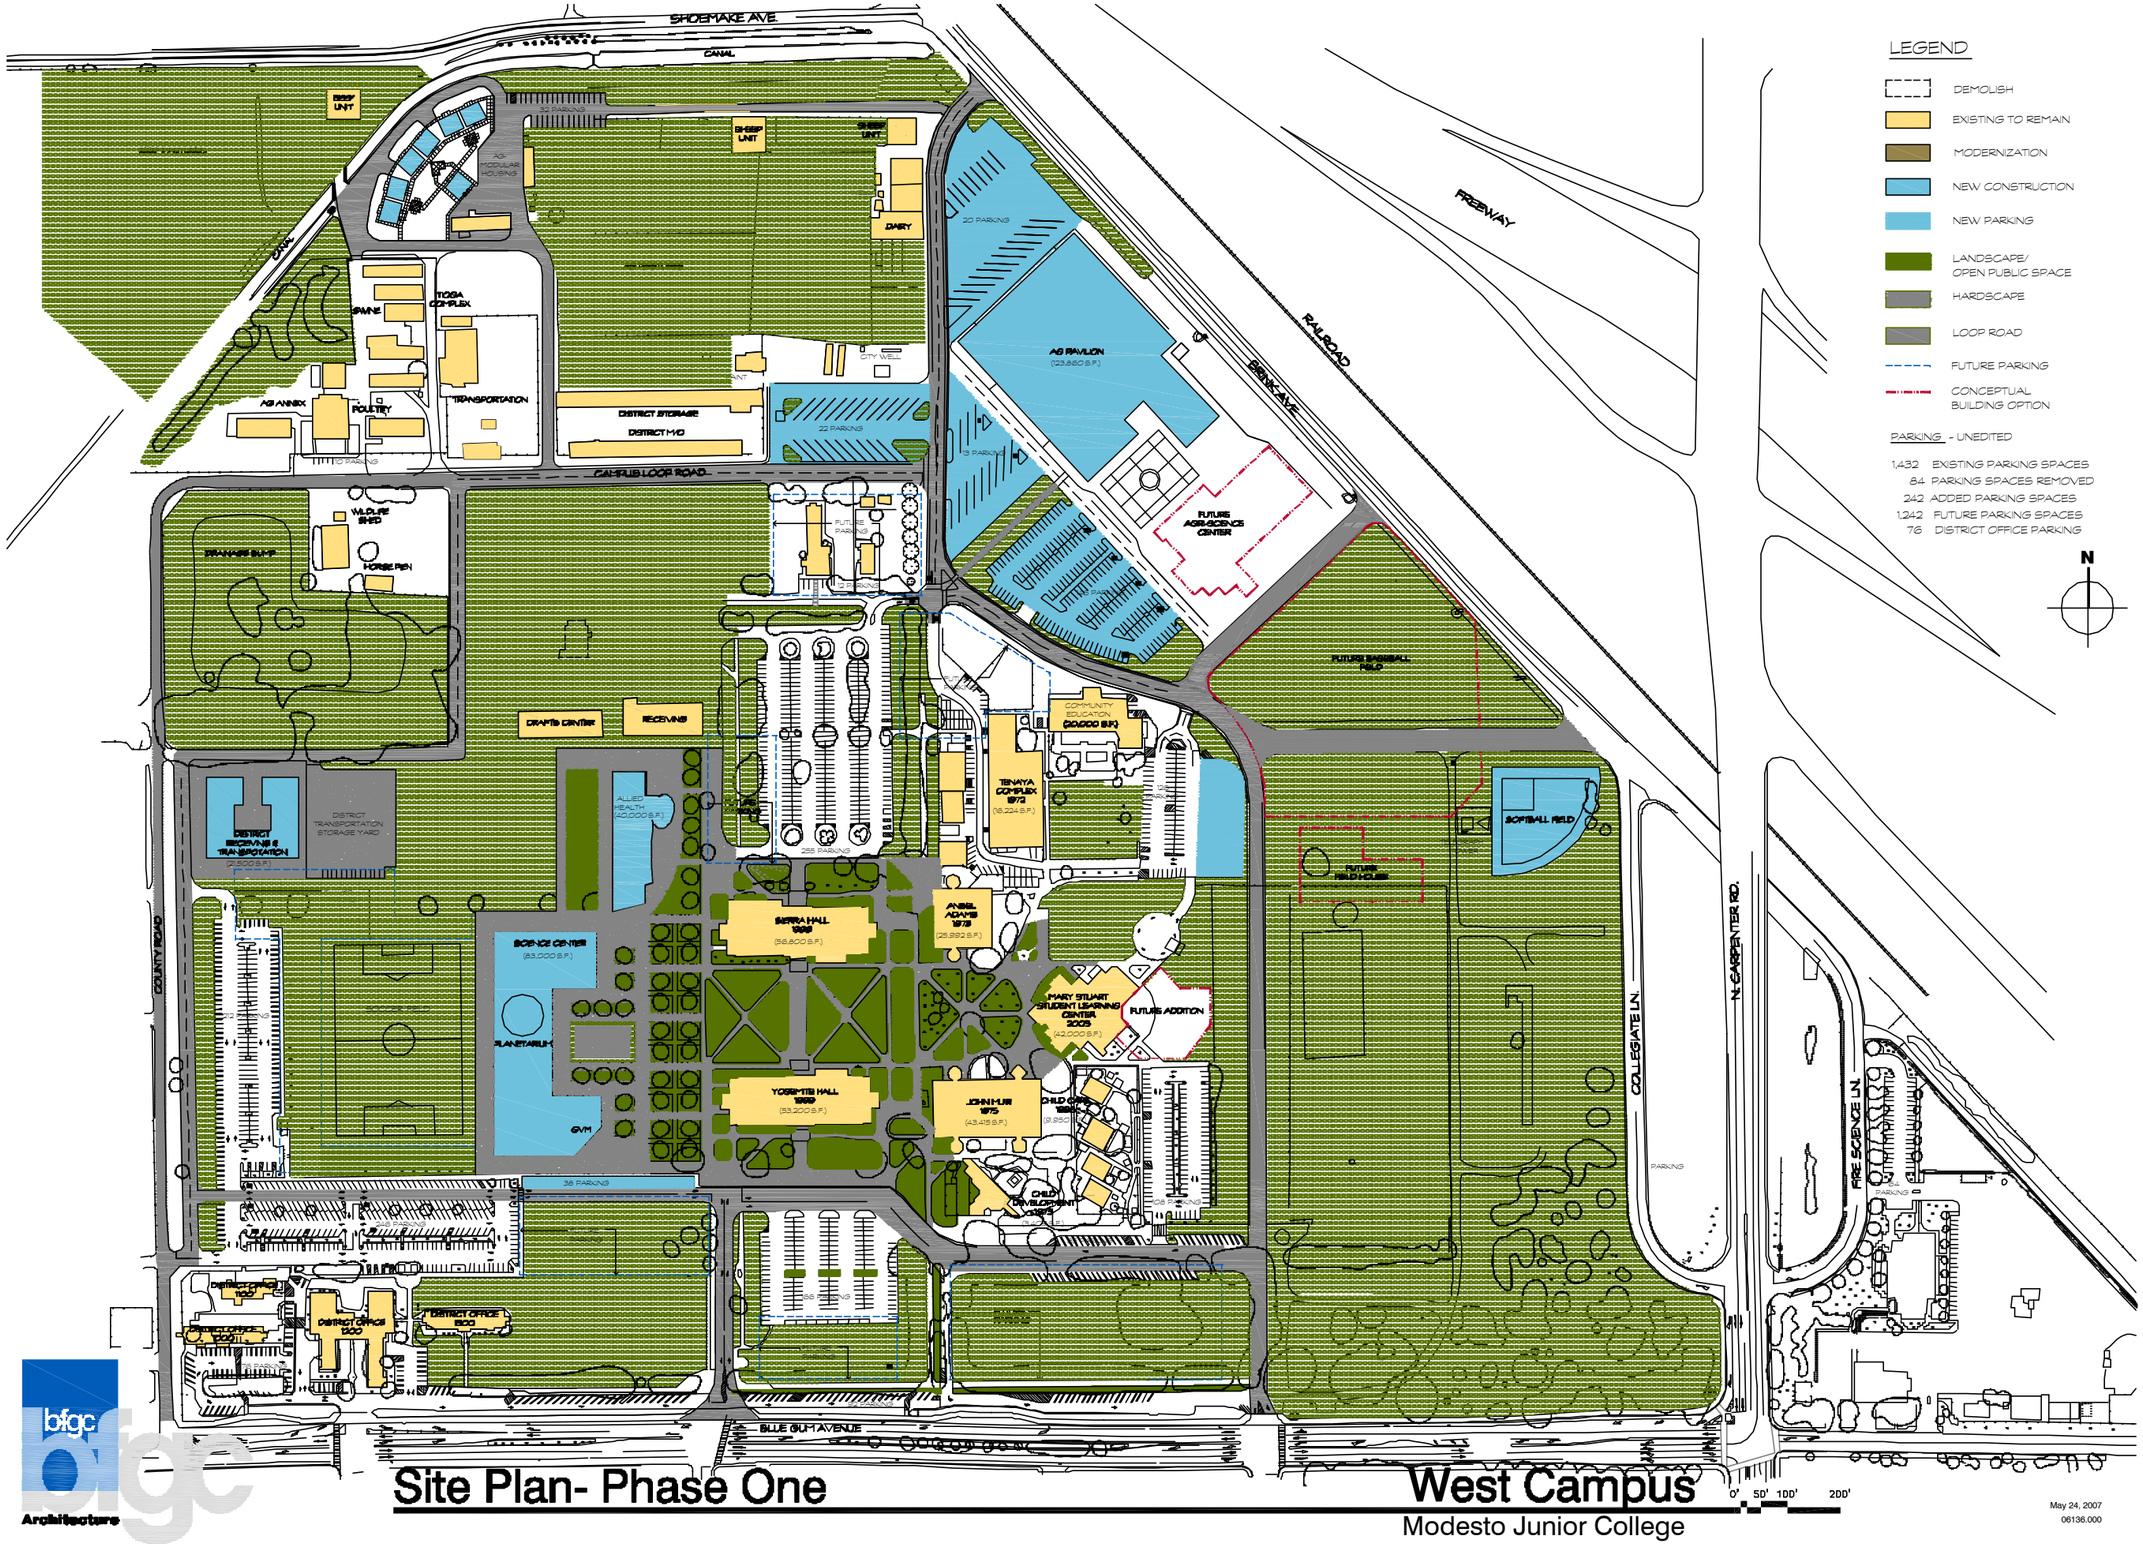

LEGEND

- DEMOLISH
- EXISTING TO REMAIN
- MODERNIZATION
- NEW CONSTRUCTION
- NEW PARKING
- LANDSCAPE/ OPEN PUBLIC SPACE
- HARDSCAPE
- LOOP ROAD
- FUTURE PARKING
- CONCEPTUAL BUILDING OPTION

PARKING - UNEDITED

1,432	EXISTING PARKING SPACES
84	PARKING SPACES REMOVED
242	ADDED PARKING SPACES
1,242	FUTURE PARKING SPACES
76	DISTRICT OFFICE PARKING

N

0' 50' 100' 200'

Site Plan- Phase One

West Campus

Modesto Junior College

bfgc Architecture

May 24, 2007
06136.000